


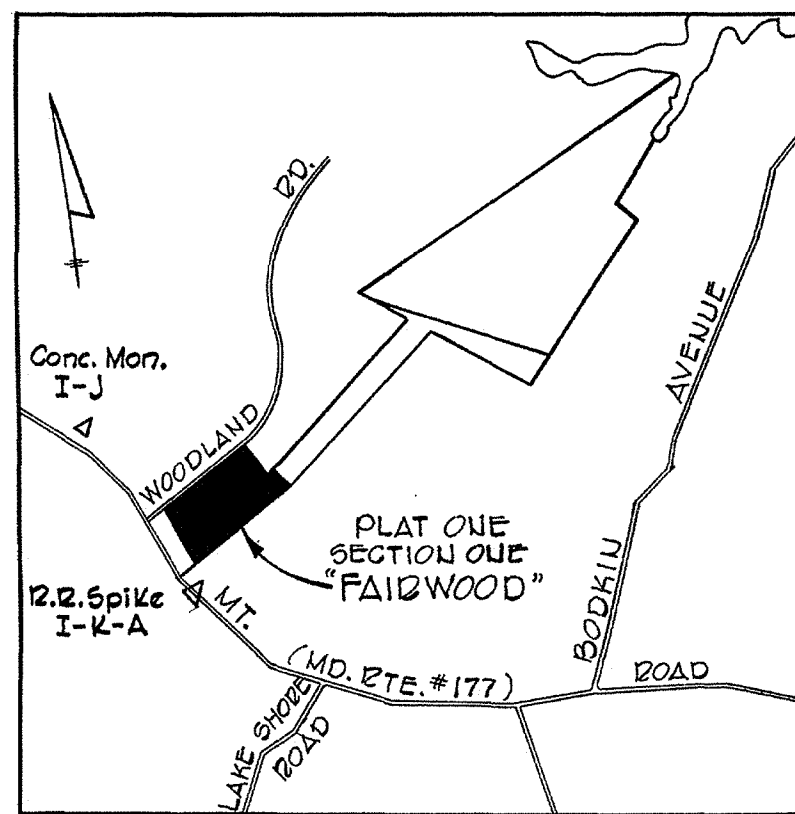


LOCATION MAP
SCALE: 1"=2000'

CURVE DATA

NO.	Δ	R	L	T	CHORD
17-18	49°-49'-44"	563.11	1489.73	261.56	576°-03'-01" W 474.44'
20-21	49°-04'-46"	299.19	256.28	136.60	539°-34'-30" W 248.52'
22-23	250°-31'-43"	50.00	218.63	—	—
23-24	70°-31'-44"	25.00	30.77	17.68	580°-37'-15" E 28.87'
25-26	49°-04'-46"	299.19	256.28	136.60	539°-34'-30" E 206.99'
28-29	00°-45'-56"	563.11	7.52	3.76	N 70°-30'-40" W 7.52'
30-31	45°-29'-56"	470.81	373.87	197.42	587°-07'-20" W 364.12'
32-33	07°-24'-07"	530.81	68.58	34.34	588°-09'-49" E 68.53'
33-34	12°-06'-42"	188.46	39.84	19.99	N 20°-17'-35" E 39.77'
34-35	48°-33'-13"	138.46	117.34	62.45	540°-05'-46" W 113.86'
36-37	05°-41'-49"	530.81	52.78	26.41	572°-58'-37" E 52.76'
38-39	58°-44'-09"	503.11	515.76	283.12	N 80°-30'-14" E 493.47'

COORDINATES					
NO.	NORTH	EAST	NO.	NORTH	EAST
1	466690.13	942896.78	20	466684.98	942340.52
2	466238.60	941966.29	21	466493.42	942182.19
3	466782.32	941717.56	22	466442.13	942070.49
4	466795.96	941711.31	23	466522.68	942089.79
5	466888.47	941904.16	24	466517.98	942118.27
6	466936.59	942004.46	25	466538.40	942160.36
7	467231.57	942619.39	26	466697.95	942292.23
8	467222.46	942623.53	27	466708.14	942294.97
9	466867.70	942784.63	28	466727.35	942284.62
10	467482.42	943547.69	29	466729.86	942277.53
11	467435.91	943585.34	30	466800.72	942081.47
12	467414.82	943583.07	31	466782.44	941717.80
13	467310.76	943666.93	32	466886.28	941972.65
14	467279.39	943628.00	33	466899.29	941990.67
15	467383.44	943544.14	34	466977.78	942113.46
16	467385.71	943523.05	35	466890.68	942040.12
17	466820.98	942822.28	36	466872.59	942051.42
18	466706.61	942361.83	37	466857.15	942101.86
19	466695.17	942343.26	38	466786.28	942297.92

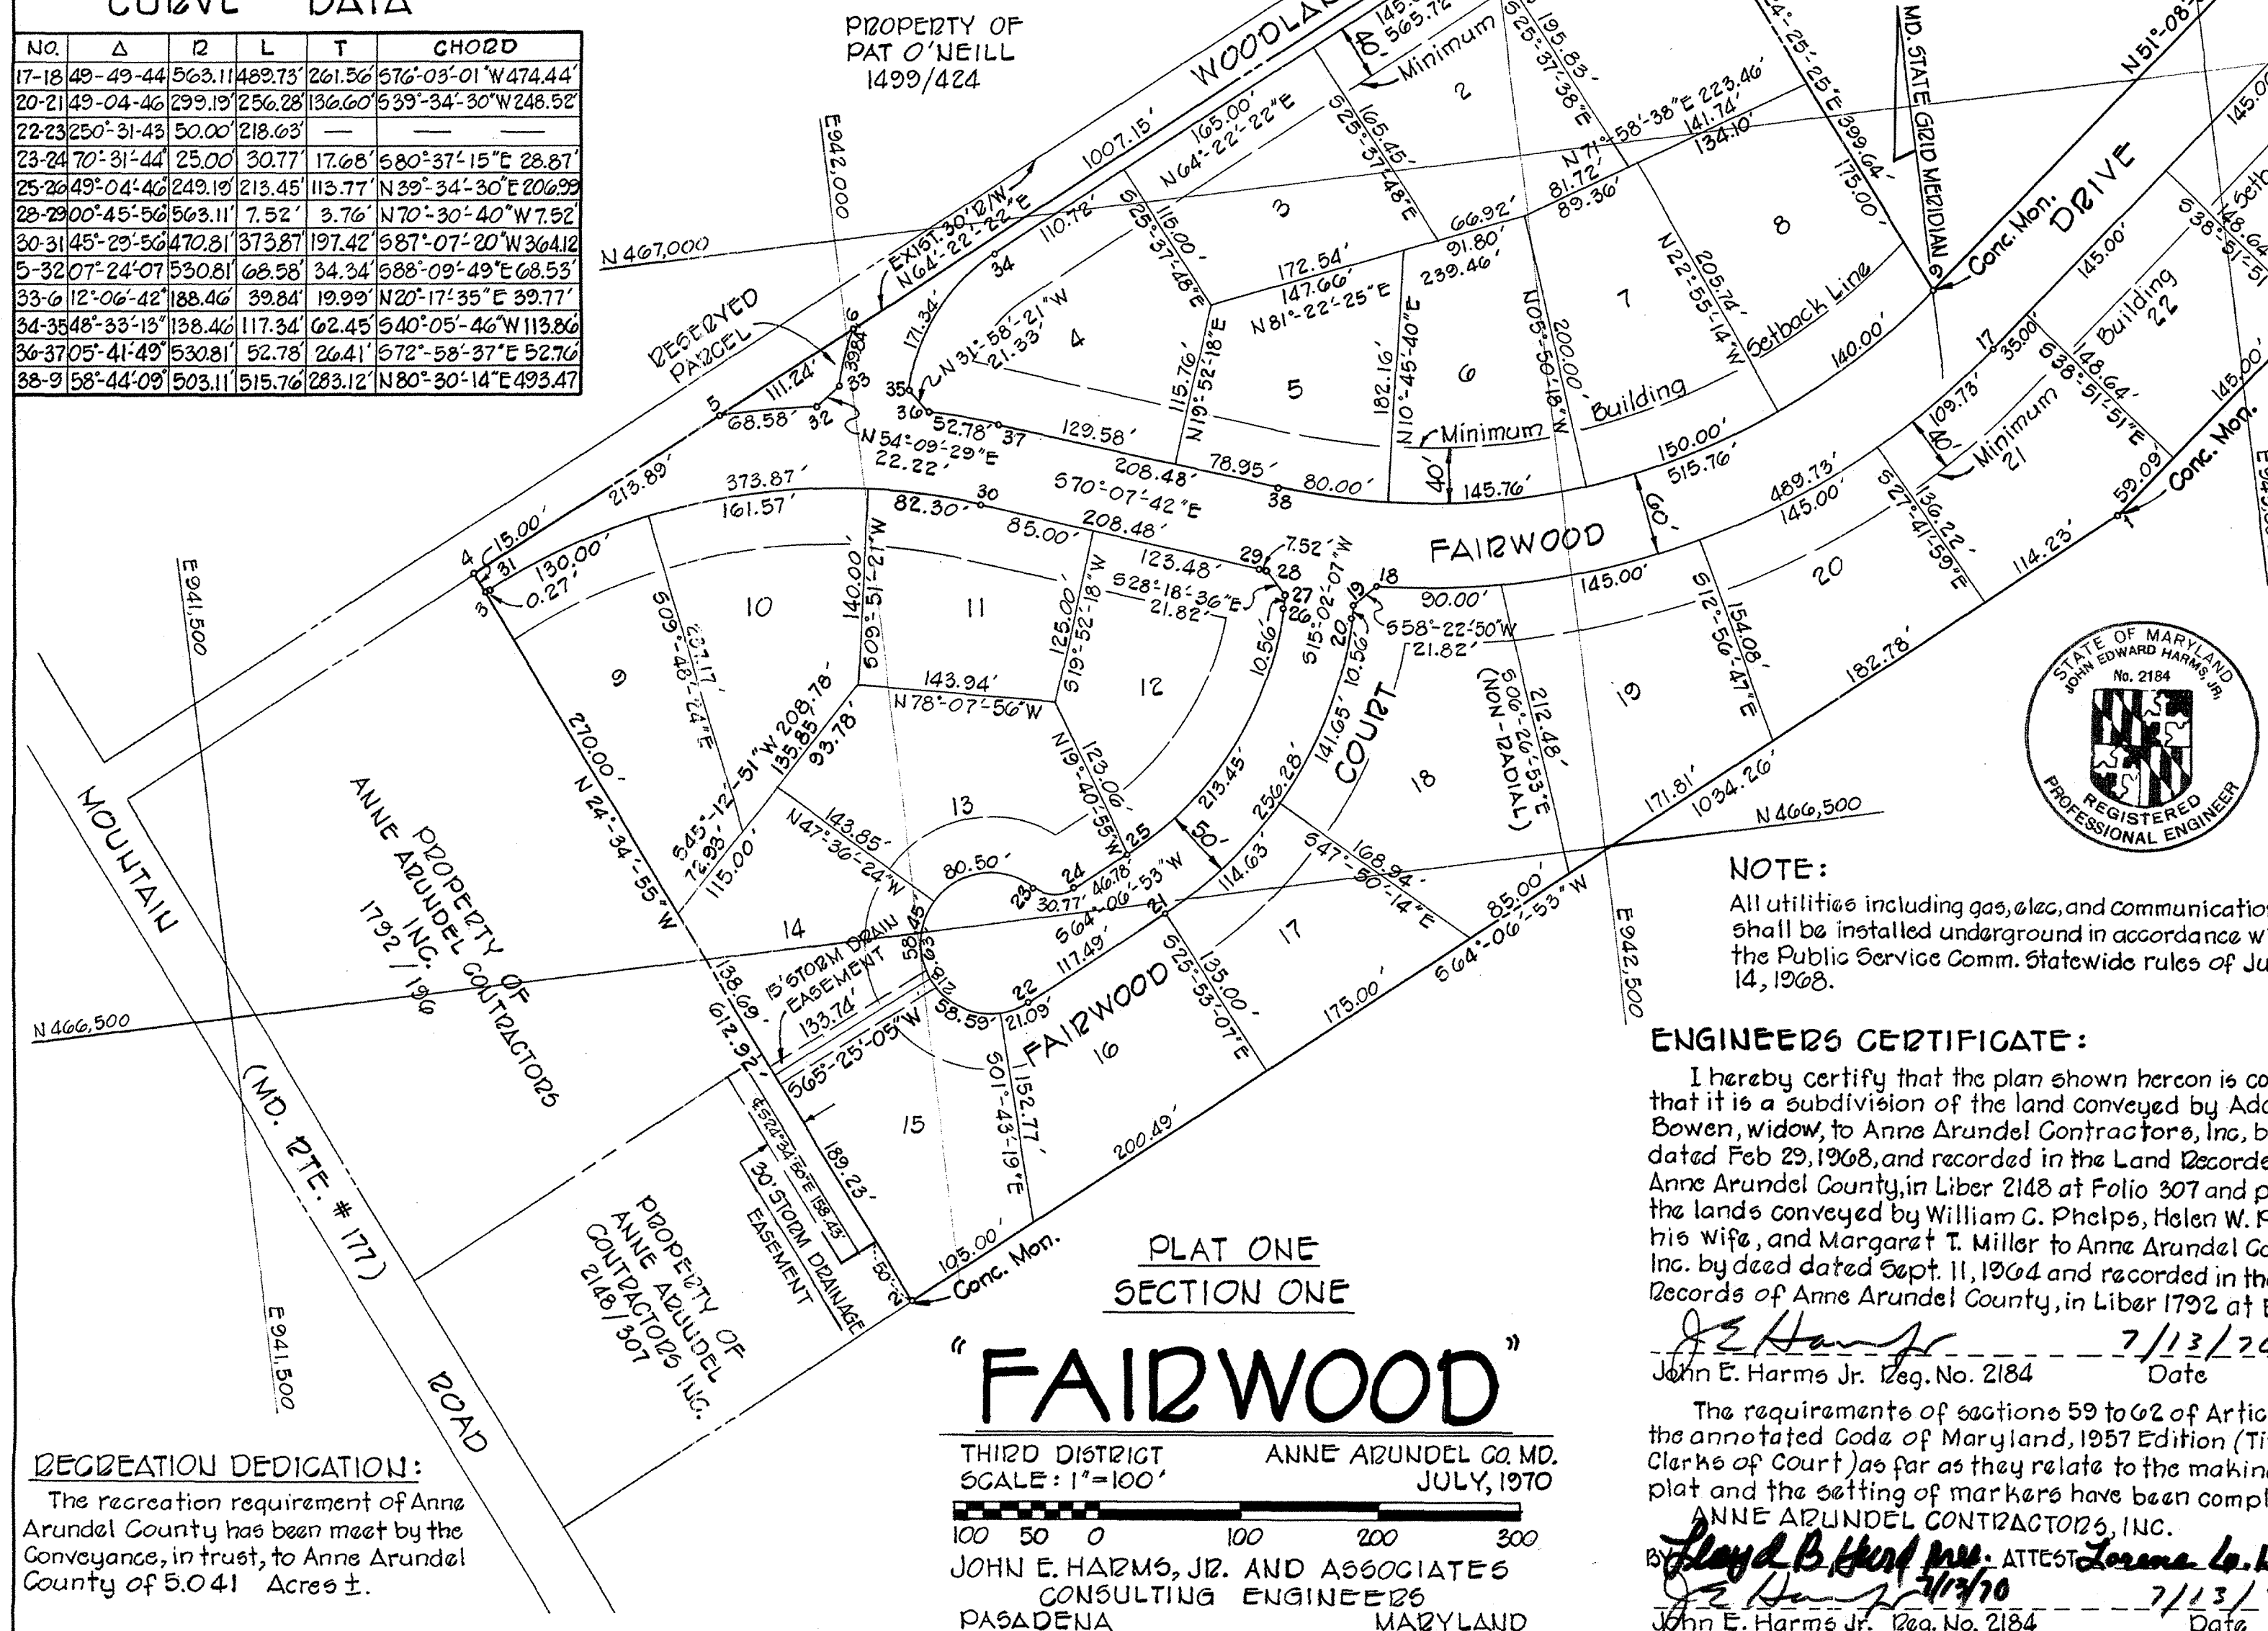

OWNER'S DEDICATION:

We, Anne Arundel Contractors, Inc. A Maryland State Corporation by Lloyd B. Hurd, President and Lorene G. Hurd, Treasurer, owners of the property shown and described hereon hereby adopt this plan of subdivision establish the minimum building restriction lines dedicate the streets, alleys, walks, and parks to public use, such lands to be deemed to be dedicated automatically at such times as street extensions adjacent thereto are dedicated in adjoining property.

There are no suits, actions at law, leases, mortgages, trusts, easements or rights of way affecting the property included in this plan of subdivision except as shown hereon.

Lloyd B. Hurd ATTEST *Lorene G. Hurd*
President Treasurer

NOTICE TO TITLE EXAMINERS:

(1) This plat has been approved subject to an agreement dated the 13 day of JULY 1970 with Anne Arundel County, recorded in the Land Records of Anne Arundel County in Liber 2352, at Folio 189

(2) No sale or contract of sale of said lots to be made until necessary improvements have been satisfactorily completed or a contract guaranteed by a surety bond or a certified check has been entered into by the developer as provided in Section III D (2a) or (b) of the Subdivision Regulations.

(3) That no building permits will be issued for any construction in this development until the requirements of (2) above have been complied with.

The rear five feet of each lot is reserved as an easement for utilities. Coordinates shown hereon are based on the Maryland State system of plane coordinates as established from A.A.Co. Office of Planning and Zoning traverse stations Conc. Mon. I-J and 12.2 Spike I-K-A

OFFICE OF PLANNING AND ZONING
OF ANNE ARUNDEL COUNTY, MARYLAND

APPROVED: *Marion J. McCoy* 7-13-70

Marion J. McCoy, Planning and Zoning Officer Date

ANNE ARUNDEL COUNTY HEALTH DEPARTMENT

APPROVED: *J. Howard Beard* 7-13-70

J. Howard Beard, County Health Officer

STORM DRAIN DEDICATION:

The 50 year flood plain as shown hereon is hereby dedicated to public use in accordance with Storm Drainage Regulations adopted by the County Commissioners, Dec 11, 1956 for storm water control.

Lloyd B. Hurd ATTEST *Lorene G. Hurd*
President Treasurer

ANNE ARUNDEL CONTRACTORS, INC. DATE

BOOK NO. 40 FOLIO 32